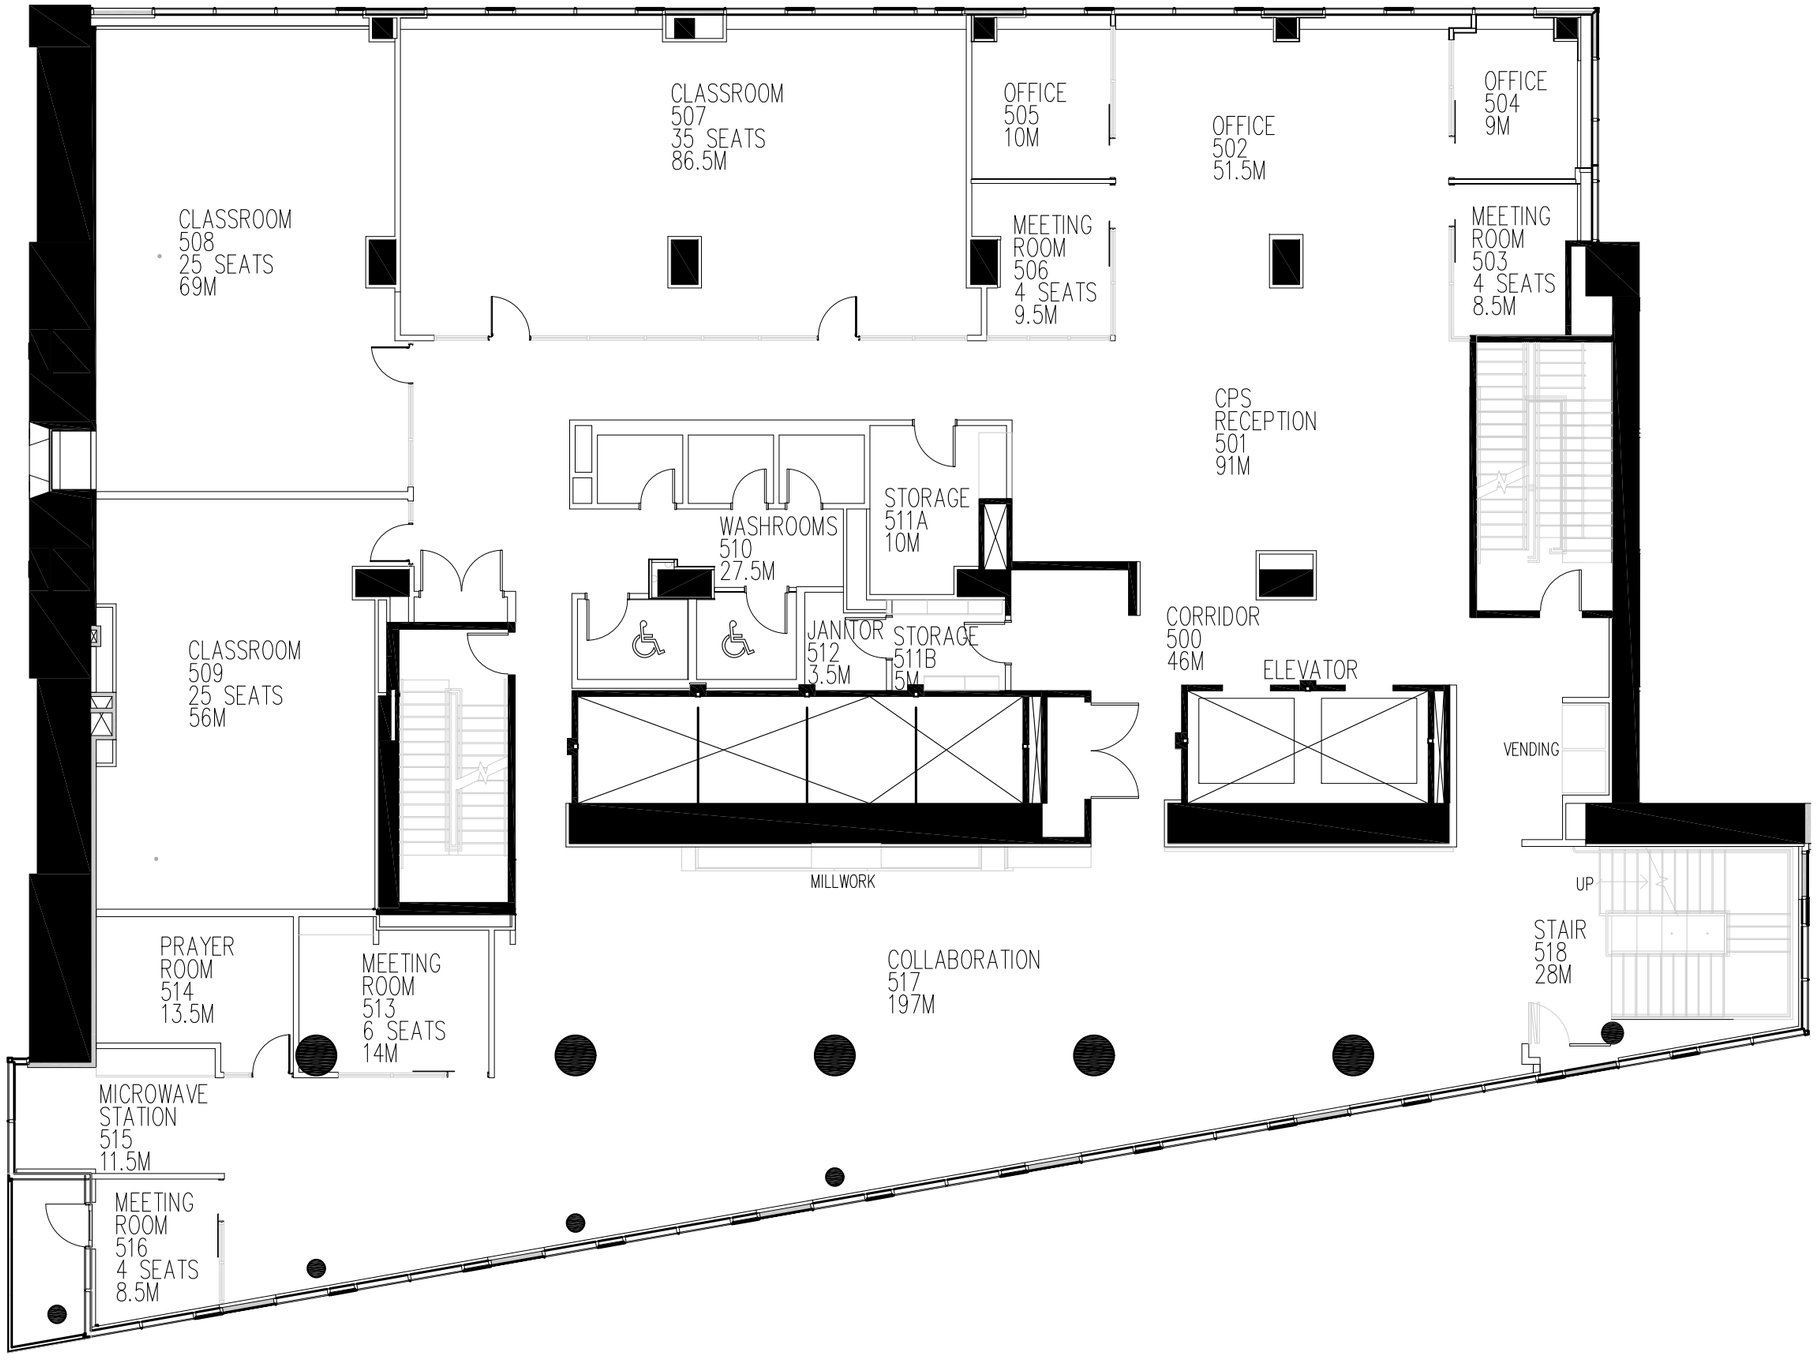

KPU | KWANTLEN POLYTECHNIC UNIVERSITY

DRAWING TITLE LEVEL FIVE	DRAWING NUMBER DWG#1-1	DRAWN BY MR
CAMPUS CIVIC PLAZA	DRAWING DATE JANUARY 2019	ORIENTATION NORTH
BUILDING CIVIC PLAZA	DRAWING SCALE NTS	