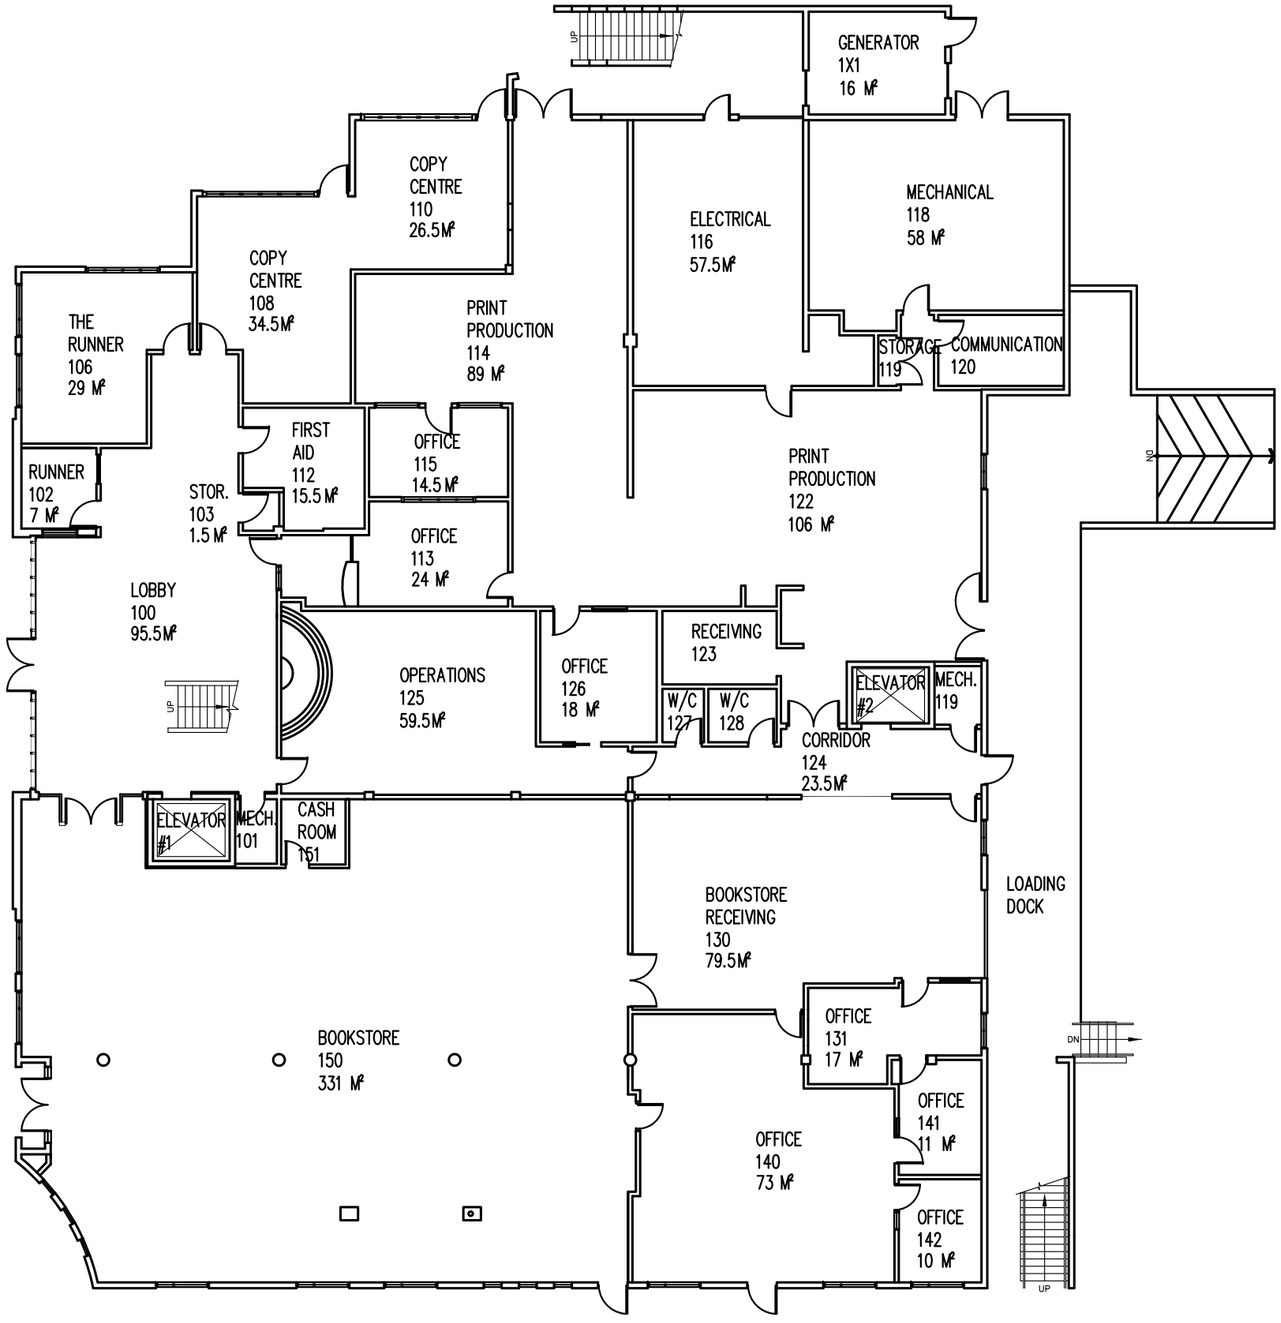

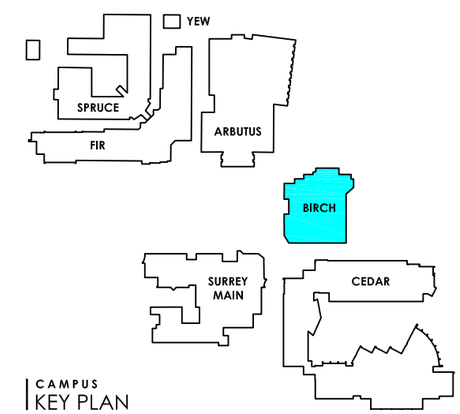

CAMPUS
KEY PLAN

KPU | KWANTLEN POLYTECHNIC UNIVERSITY

DRAWING TITLE FIRST FLOOR	DRAWING NUMBER ---	DRAWN BY PS
CAMPUS SURREY	DRAWING DATE NOVEMBER 17, 2020	ORIENTATION NORTH
BUILDING BIRCH	DRAWING SCALE NTS	