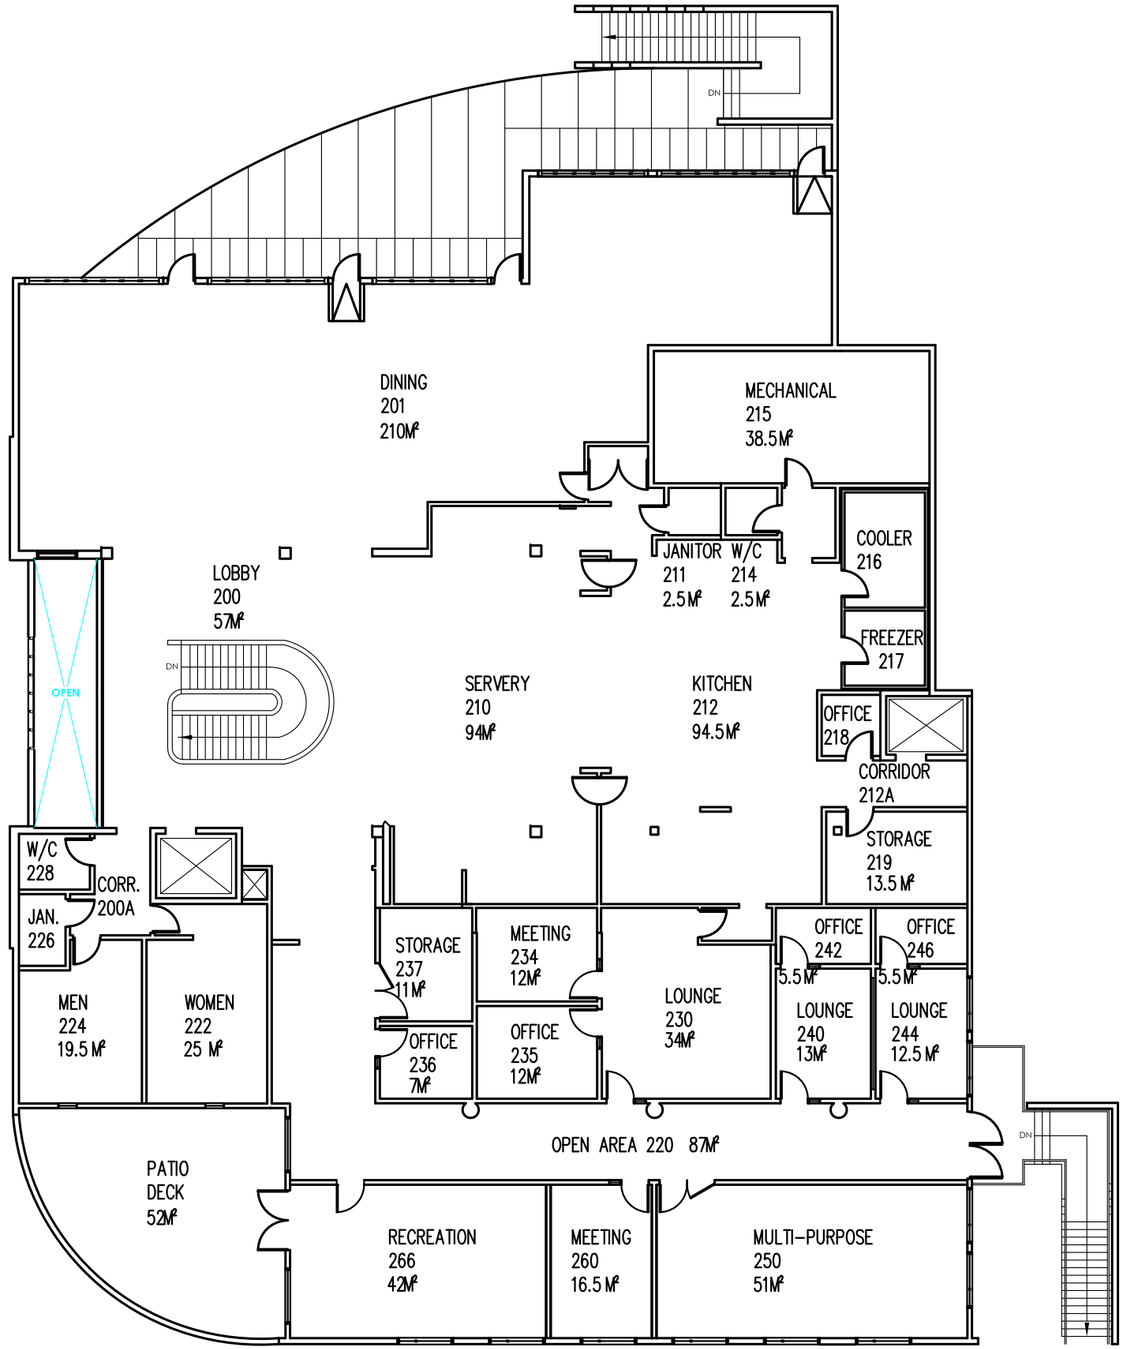

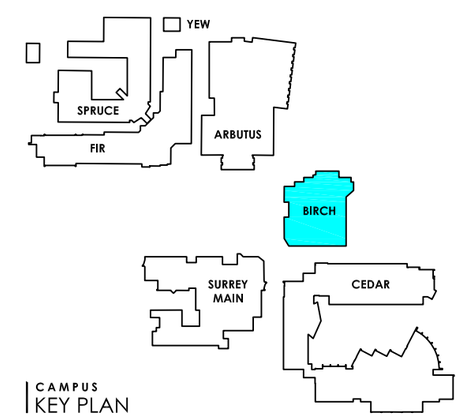

CAMPUS
KEY PLAN

KPU | KWANTLEN POLYTECHNIC UNIVERSITY

DRAWING TITLE SECOND FLOOR	DRAWING NUMBER ---	DRAWN BY MR
CAMPUS SURREY	DRAWING DATE AUGUST 10, 2017	ORIENTATION NORTH
BUILDING BIRCH	DRAWING SCALE NTS	