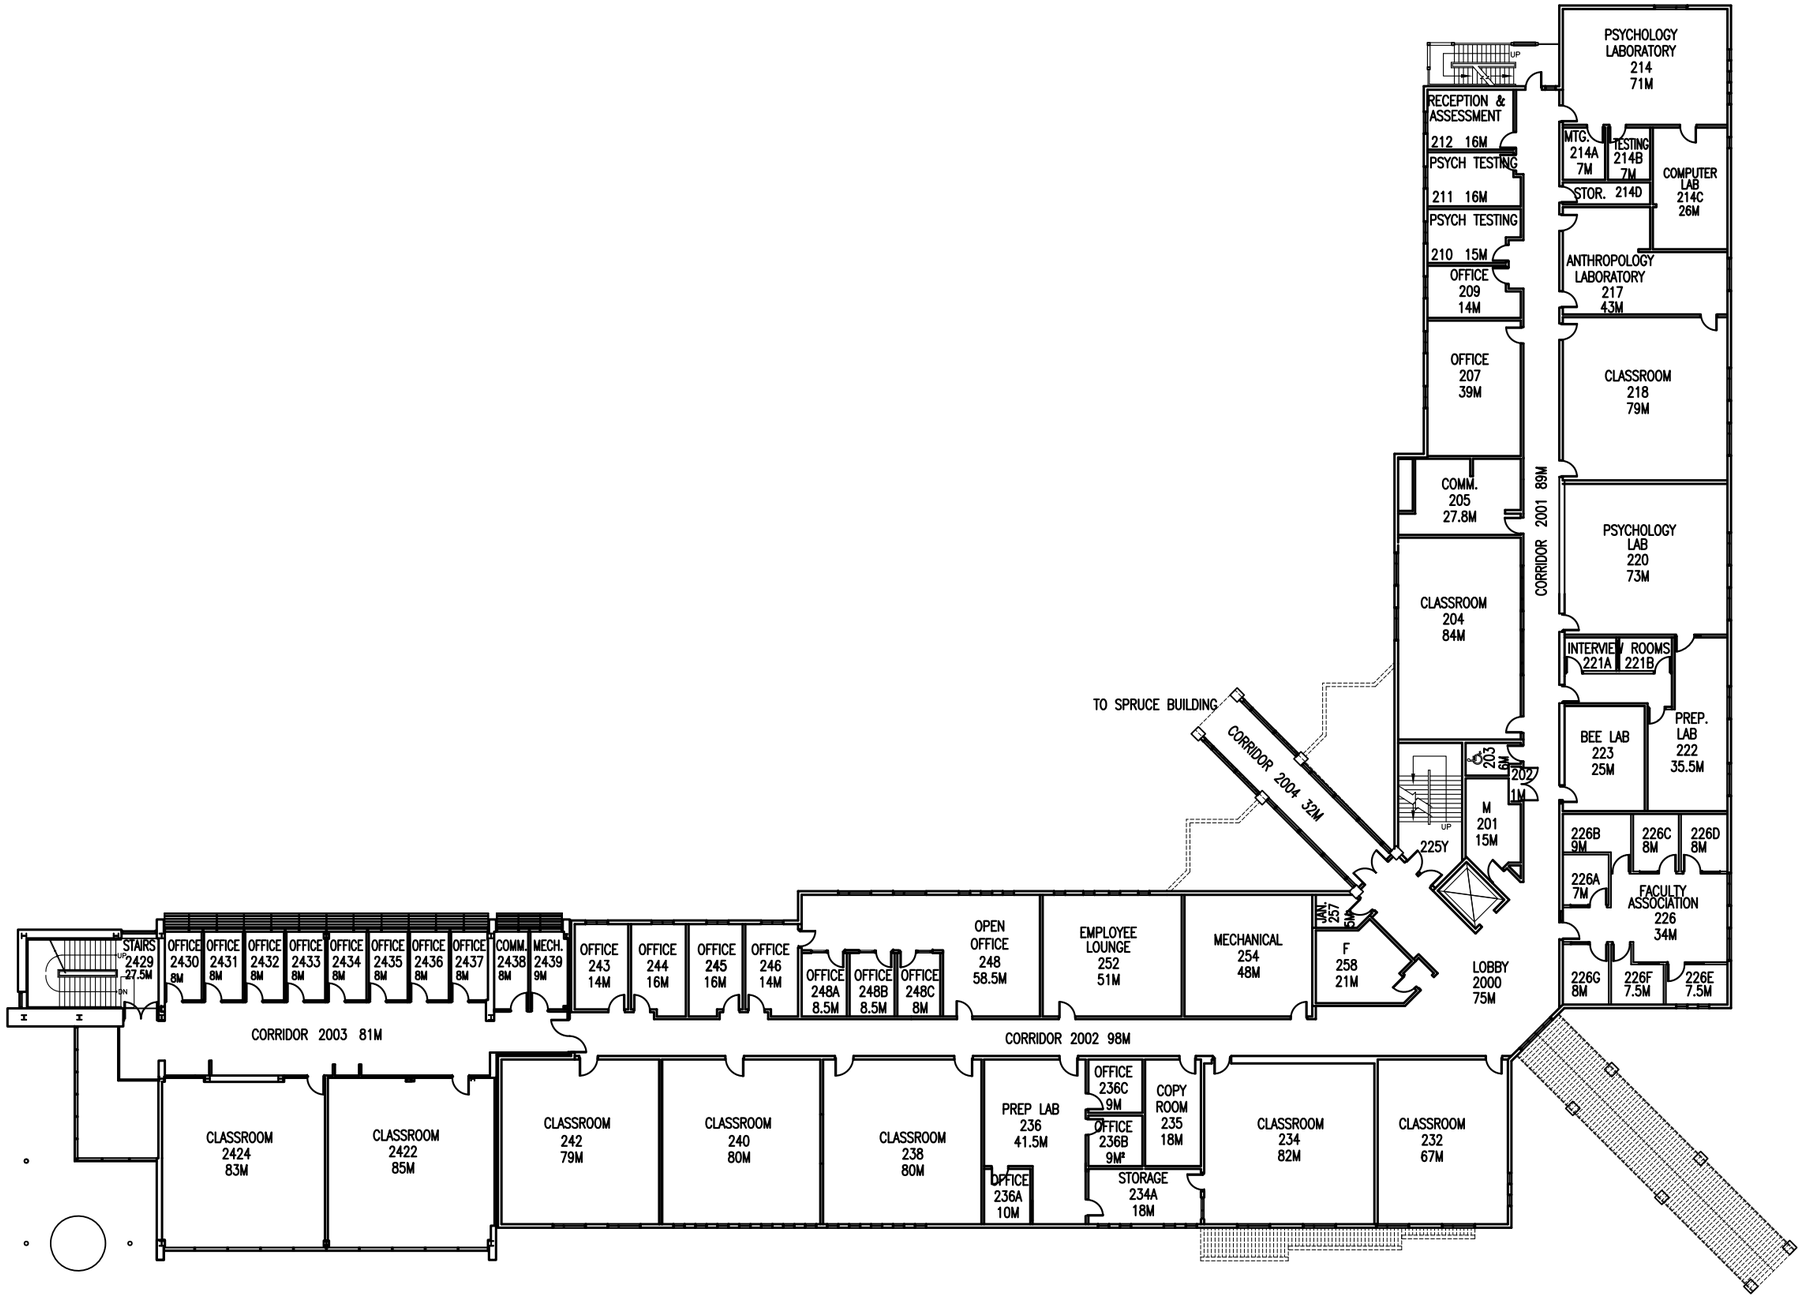

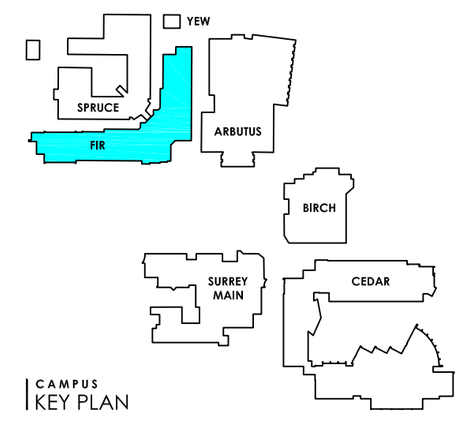

CAMPUS
KEY PLAN

KPU | KWANTLEN POLYTECHNIC UNIVERSITY

DRAWING TITLE SECOND FLOOR	DRAWING NUMBER ---	DRAWN BY MR
CAMPUS SURREY	DRAWING DATE FEBRUARY 2, 2018	ORIENTATION NORTH
BUILDING FIR	DRAWING SCALE NTS	