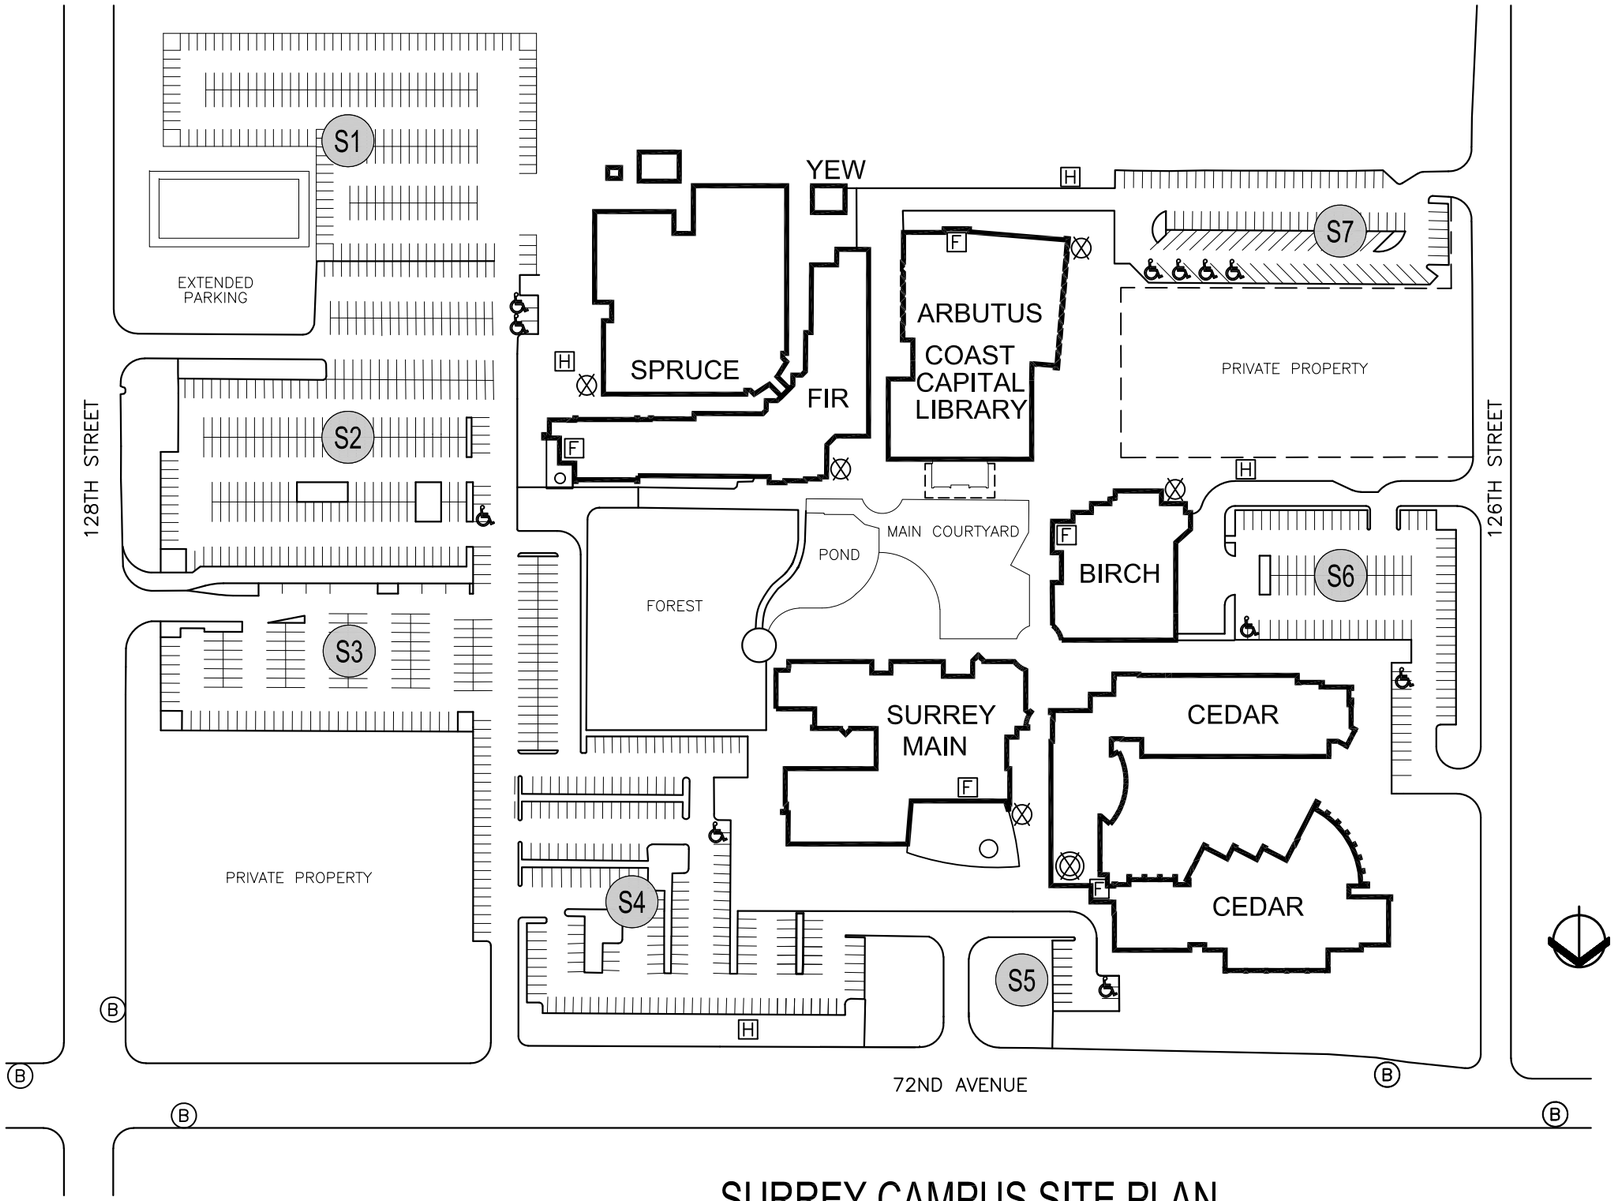

SURREY CAMPUS SITE PLAN

CAMPUS ADDRESS:
12666–72nd AVE.
SURREY, B.C.
V3W 2M8

SECURITY PHONE:
(604) 599–2076

TOTAL AREAS
SITE AREA
25.34 Acres
BUILDING AREA (NET)
26,994 M^2

ARBUTUS BUILDING
NET AREA 2861 M^2
ROOMS 100 TO 142
ROOMS 200 TO 232
ROOMS 300 TO 365

BIRCH BUILDING
NET AREA 1963 M^2
ROOMS 100 TO 151 ROOMS 200 TO 228

SURREY MAIN
NET AREA 4000 M^2
ROOMS 102 TO 176 ROOMS 1802 TO 1896
ROOMS 200 TO 254 ROOMS 2801 TO 2881
ROOMS 3801 TO 3881

FIR BUILDING
NET AREA 6150 M^2
ROOMS 100 TO 1379
ROOMS 200 TO 2439
ROOMS 300 TO 3429

SPRUCE BUILDING
NET AREA 5286 M^2
ROOMS 100 TO 152
ROOMS 201 TO 218

YEW BUILDING
NET AREA 67 M^2
ROOMS DG1 TO DG3

CEDAR BUIILDING
NET AREA 6667 M^2
ROOMS 1000 TO 1290
ROOMS 2000 TO 2145
ROOMS 3000 TO 3065

PARKING
REGULAR STALLS – 1156
DISABLED STALLS – 16
MOTORCYCLE STALLS – 9

SYMBOL KEY
MAIN FIRE SIAMESE
FIRE SIAMESE
HANDICAP PARKING
F FIRE PANEL
H FIRE HYDRANT
B BUS STOP
S1 S1–S7 PARKING ZONES

SCHEDULED CAPACITY
2996

KPU | KWANTLEN POLYTECHNIC UNIVERSITY

DRAWING TITLE: SITE PLAN	DRAWING NUMBER: ---	DRAWN BY: MR
CAMPUS: SURREY	DRAWING DATE: OCTOBER 22, 2018	ORIENTATION: NORTH
BUILDING: ALL	DRAWING SCALE: NTS	