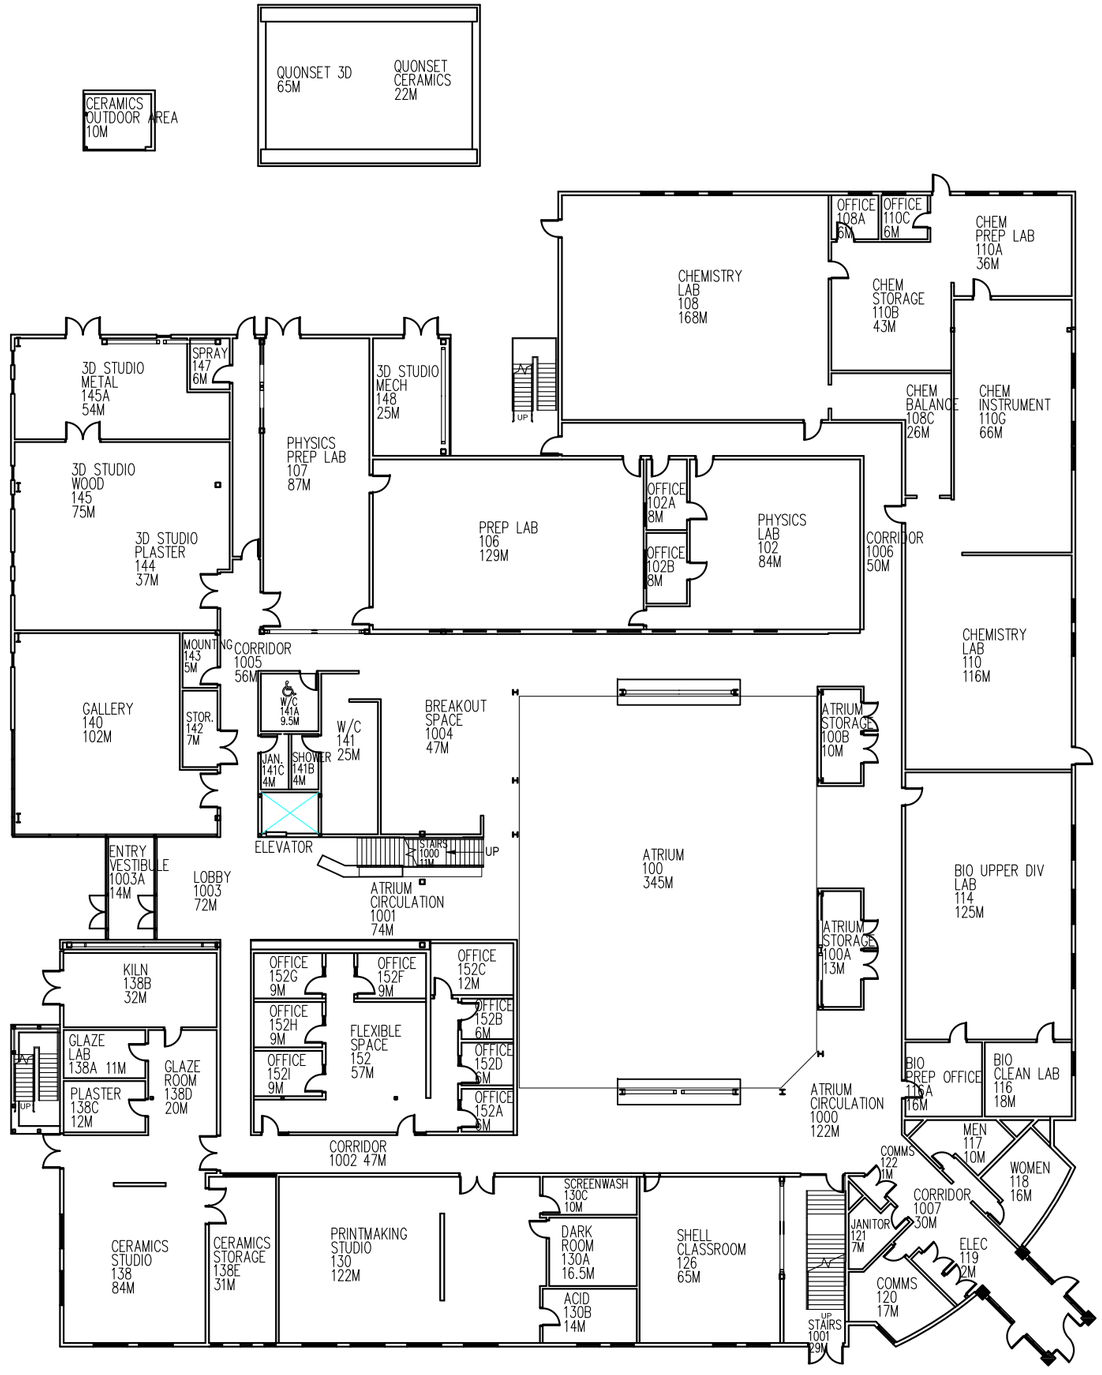

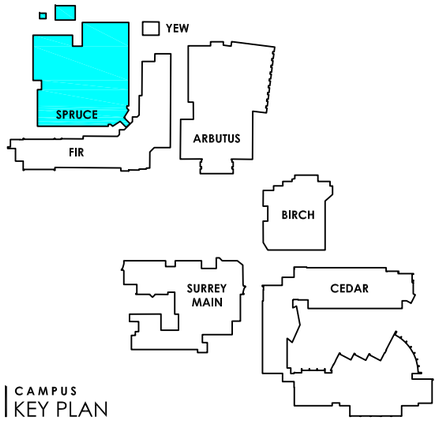

CAMPUS
KEY PLAN

KPU | KWANTLEN POLYTECHNIC UNIVERSITY

DRAWING TITLE FIRST FLOOR	DRAWING NUMBER ---	DRAWN BY MR
CAMPUS SURREY	DRAWING DATE NOVEMBER 21, 2018	ORIENTATION NORTH
BUILDING SPRUCE	DRAWING SCALE NTS	