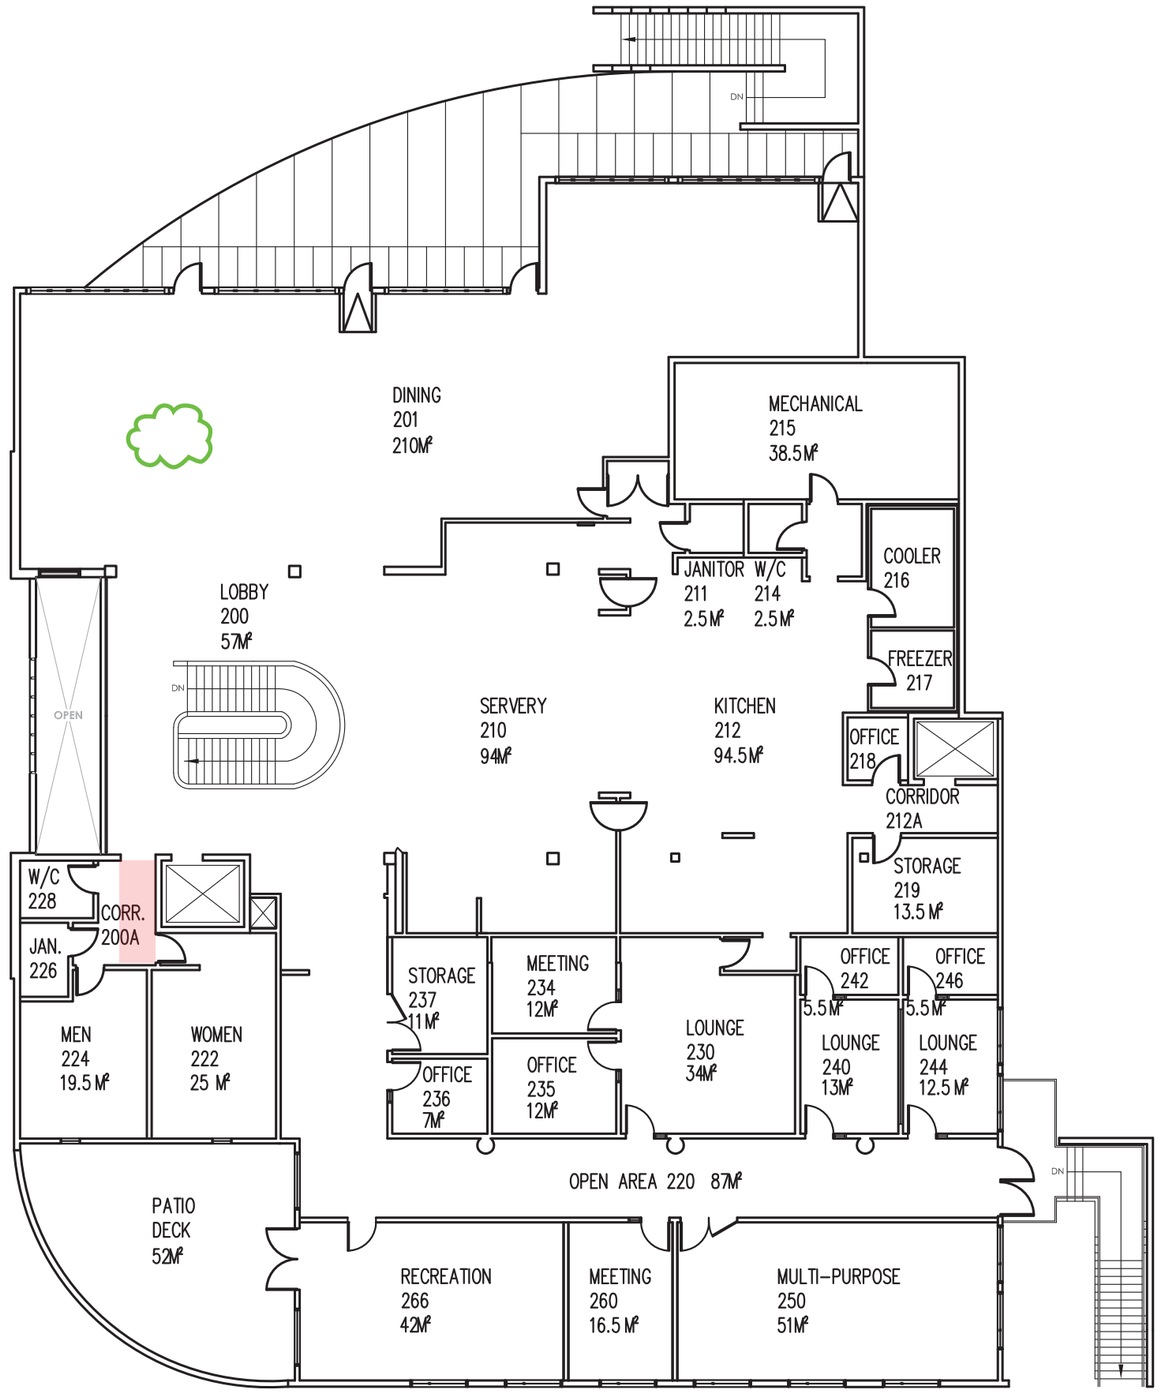

LEGEND

- Narrow Space
- One-Way Flow
- Social Distancing Markers in place
- Stand Here Decal
- Plexiglass Barrier
- Furniture reconfigured to support Social Distancing

GENERAL COVID-19 RESPONSE

- Physical Distancing Signage
- Max. Occupancy Classrooms
- Max. Occupancy Elevators
- Max. Occupancy Washrooms
- Sanitize Shared Equipment Signage

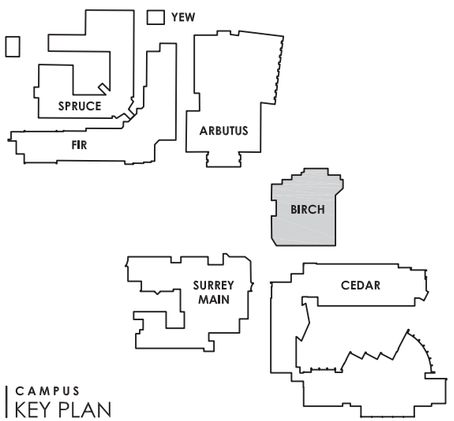

CAMPUS
KEY PLAN

KPU | KWANTLEN POLYTECHNIC UNIVERSITY

DRAWING TITLE SECOND FLOOR	DRAWING NUMBER ---	DRAWN BY MR
CAMPUS SURREY	DRAWING DATE AUGUST 10, 2017	ORIENTATION NORTH
BUILDING BIRCH	DRAWING SCALE NTS	